Diversion Route
Morton Road-A429 Fosseway-A424 Evesham Road-High Street And Vice Versa

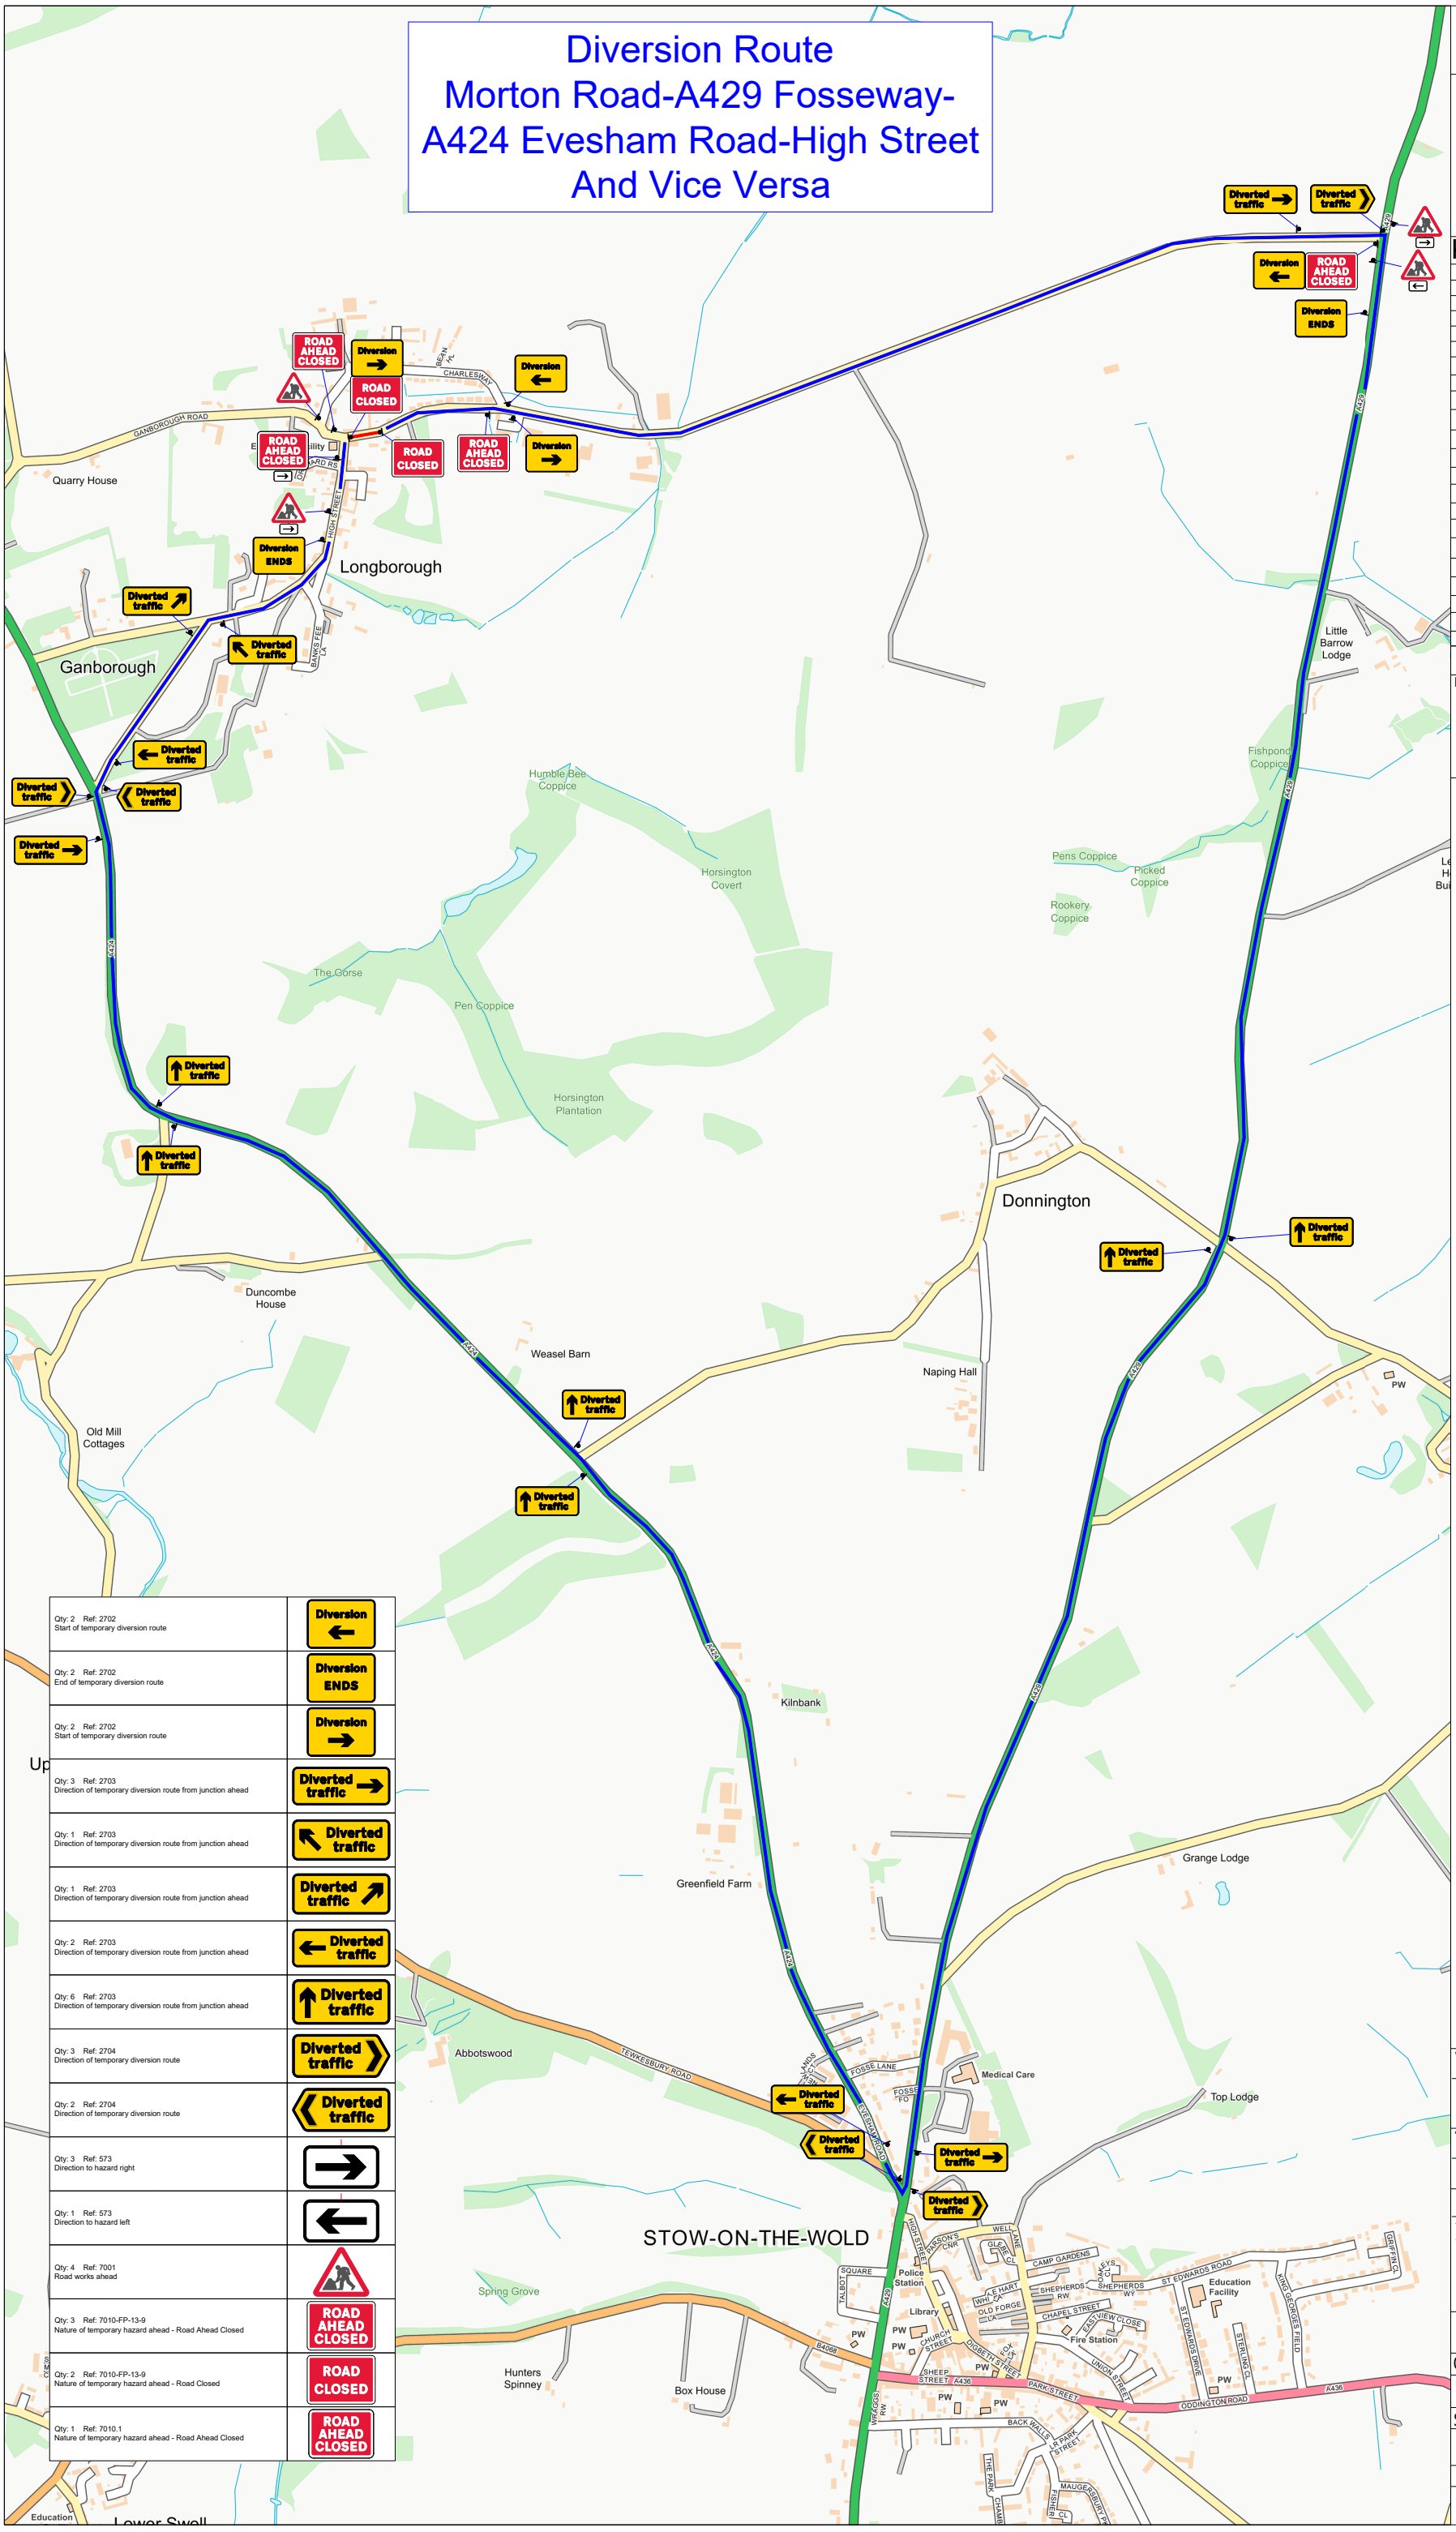

Qty: 2 Ref: 2702 Start of temporary diversion route	Diversion
Qty: 2 Ref: 2702 End of temporary diversion route	Diversion ENDS
Qty: 2 Ref: 2702 Start of temporary diversion route	Diversion
Qty: 3 Ref: 2703 Direction of temporary diversion route from junction ahead	Diverted traffic
Qty: 1 Ref: 2703 Direction of temporary diversion route from junction ahead	Diverted traffic
Qty: 1 Ref: 2703 Direction of temporary diversion route from junction ahead	Diverted traffic
Qty: 2 Ref: 2703 Direction of temporary diversion route from junction ahead	Diverted traffic
Qty: 6 Ref: 2703 Direction of temporary diversion route from junction ahead	Diverted traffic
Qty: 3 Ref: 2704 Direction of temporary diversion route	Diverted traffic
Qty: 2 Ref: 2704 Direction of temporary diversion route	Diverted traffic
Qty: 3 Ref: 573 Direction to hazard right	
Qty: 1 Ref: 573 Direction to hazard left	
Qty: 4 Ref: 7001 Road works ahead	
Qty: 3 Ref: 7010-FP-13-9 Nature of temporary hazard ahead - Road Ahead Closed	ROAD AHEAD CLOSED
Qty: 2 Ref: 7010-FP-13-9 Nature of temporary hazard ahead - Road Closed	ROAD CLOSED
Qty: 1 Ref: 7010.1 Nature of temporary hazard ahead - Road Ahead Closed	ROAD AHEAD CLOSED

Client

CAPPAGH GROUP OF COMPANIES

Key

	Sign Symbol
	Cone
	Traffic Light Symbol
	Stop / Go Symbol
	Works Area
	Stop / Go
	Traffic Light
	Pedestrain Barrier
	Diversion Route 1
	Access Only
	Closure Point
	Kerb Ramp
	No Parking Cones
	Cut Line
	Traffic Light Phase
	Block Board

Cross Section

Lane 2 Closure or Shuttle Lane

Works Location

Moreton Road, Cotswold, GL56 0QD

Traffic Management Type

Proposed Road Closure

Notes

Traffic Management Will Comply With The Safety At Street Works And Road Works Code Of Practice.

30

SAFETY ZONE	SAFETY ZONE
0.5M	0.5M

Ordnance Survey © Crown Copyright 2012. All rights reserved. Licence Number 100020449

Originator	Designer	Checked	Approved
MBPTM	MB	DR	

Scale	Date
NOT TO SCALE	12 April 2022

Revision	Drawing Number
P1	CAP1431 Moreton Rd, GL56 0QD